



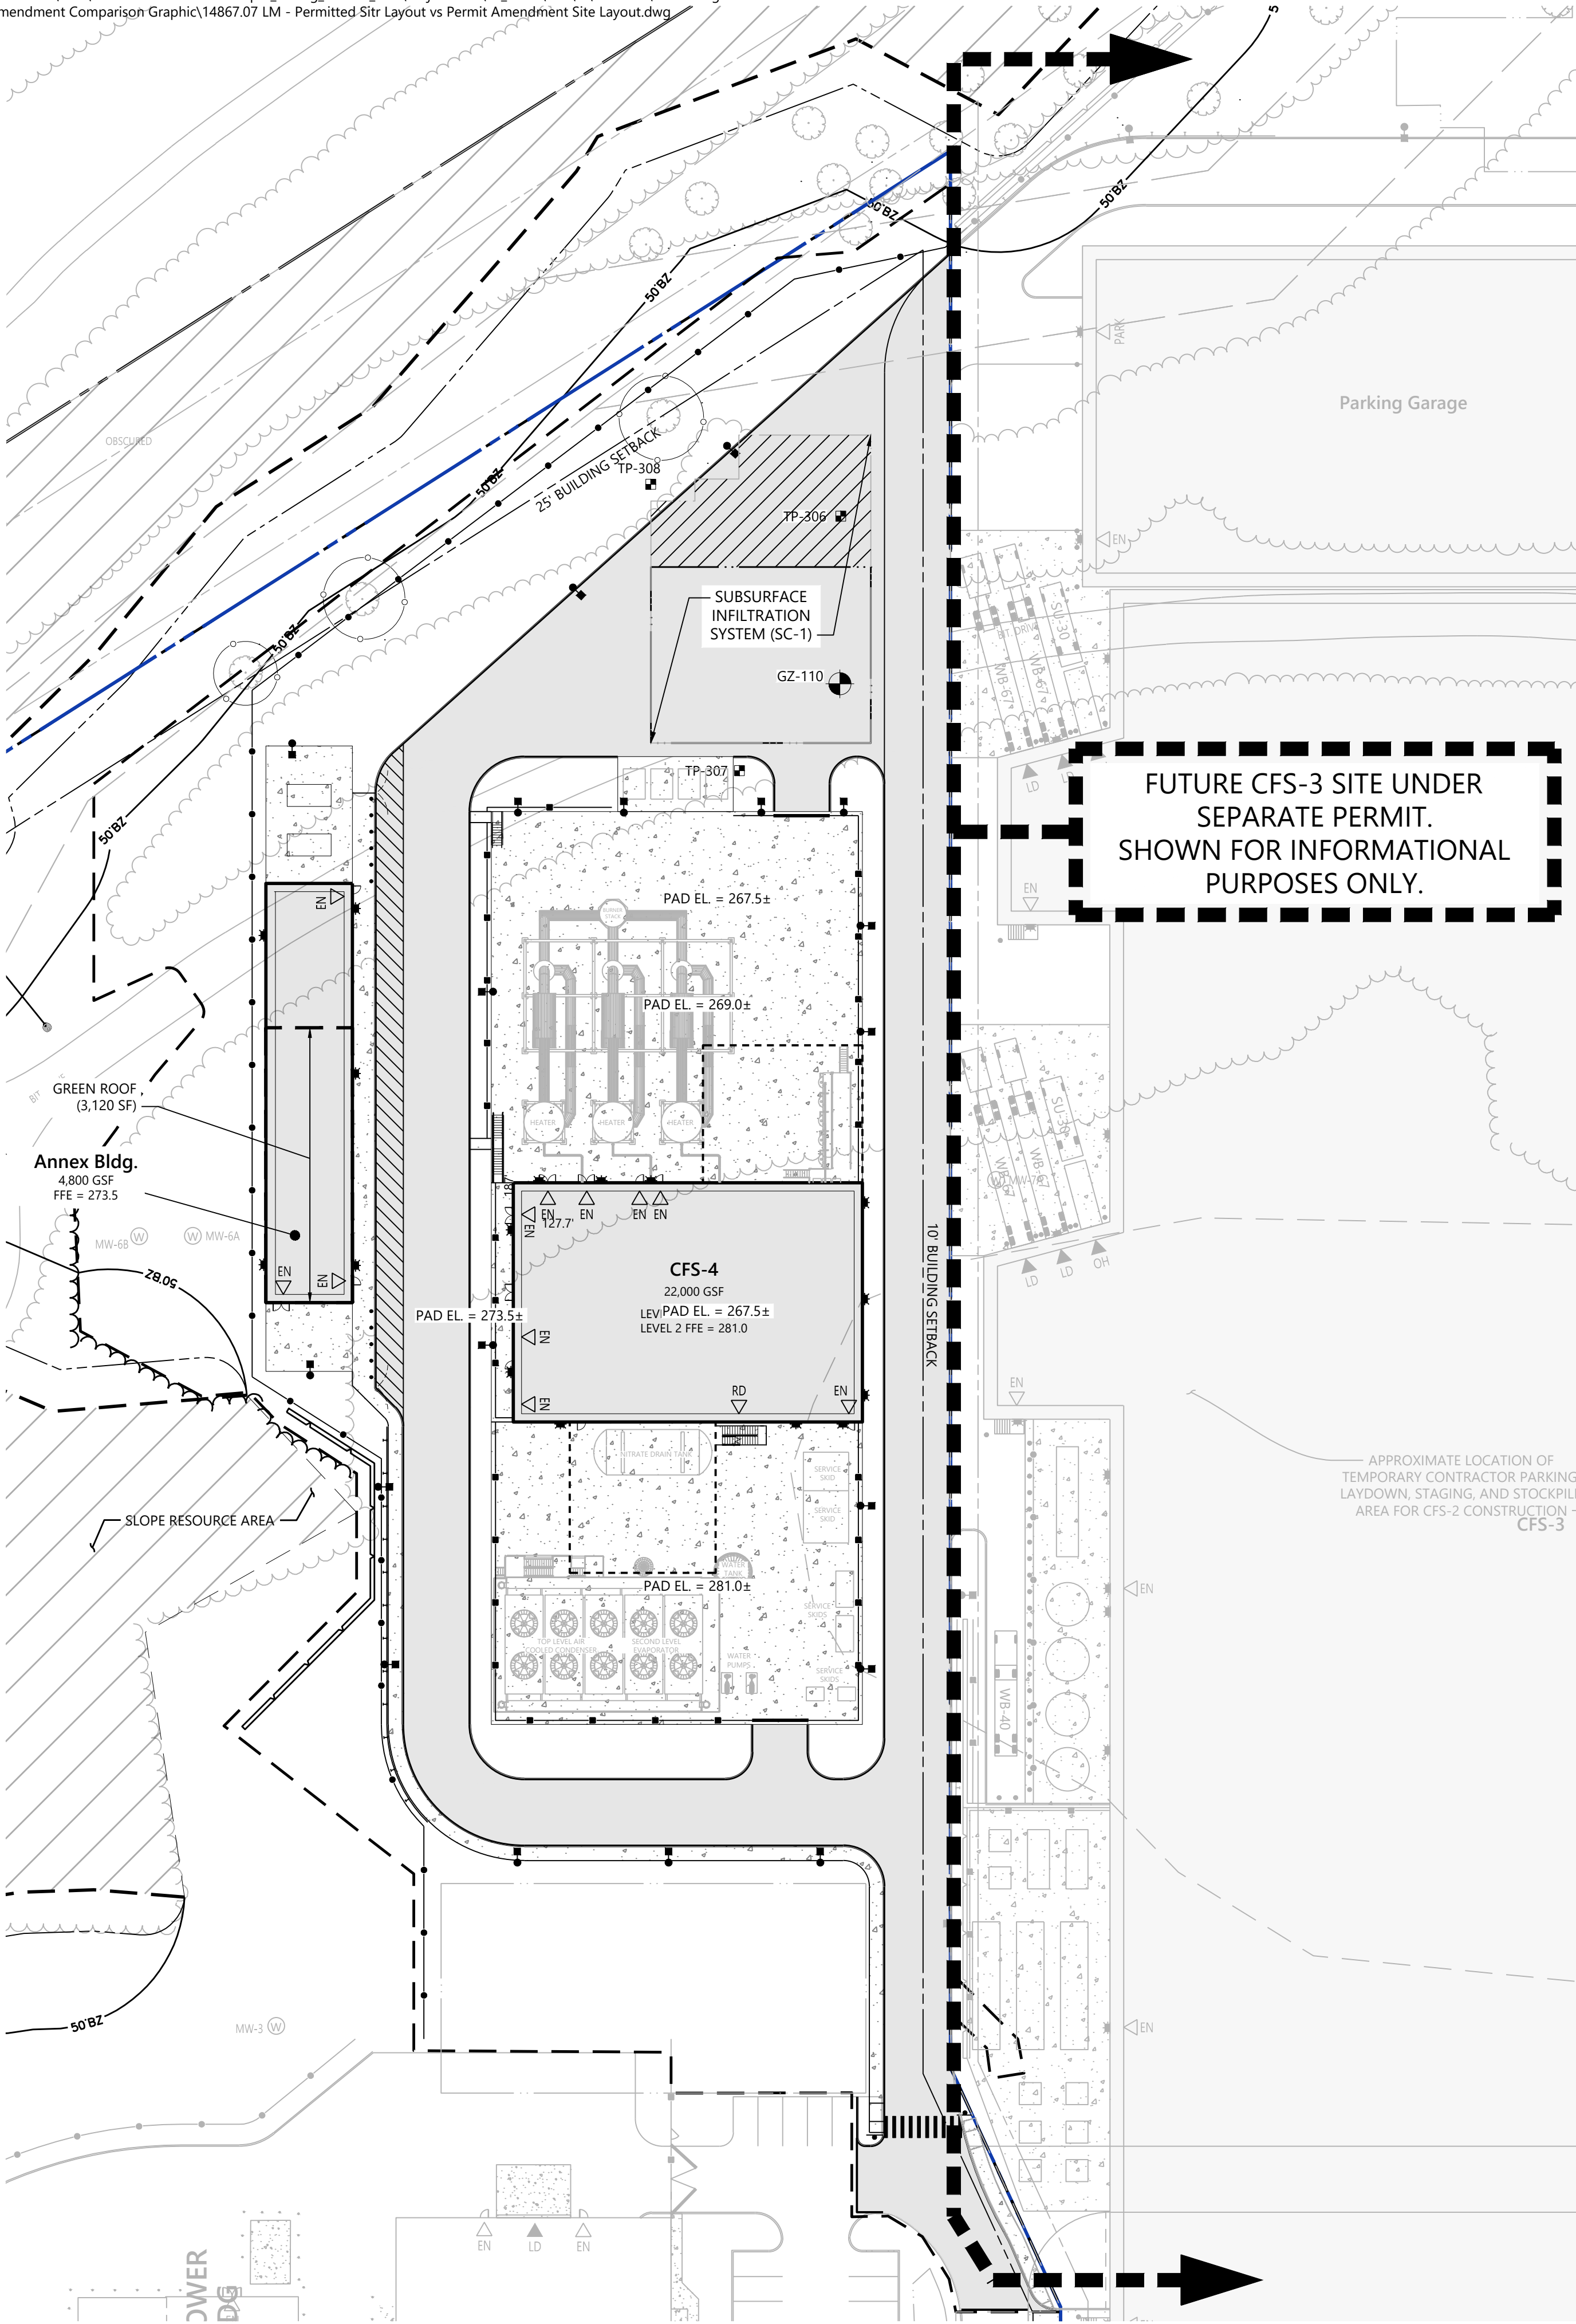

Permitted Site Layout

1" = 40'

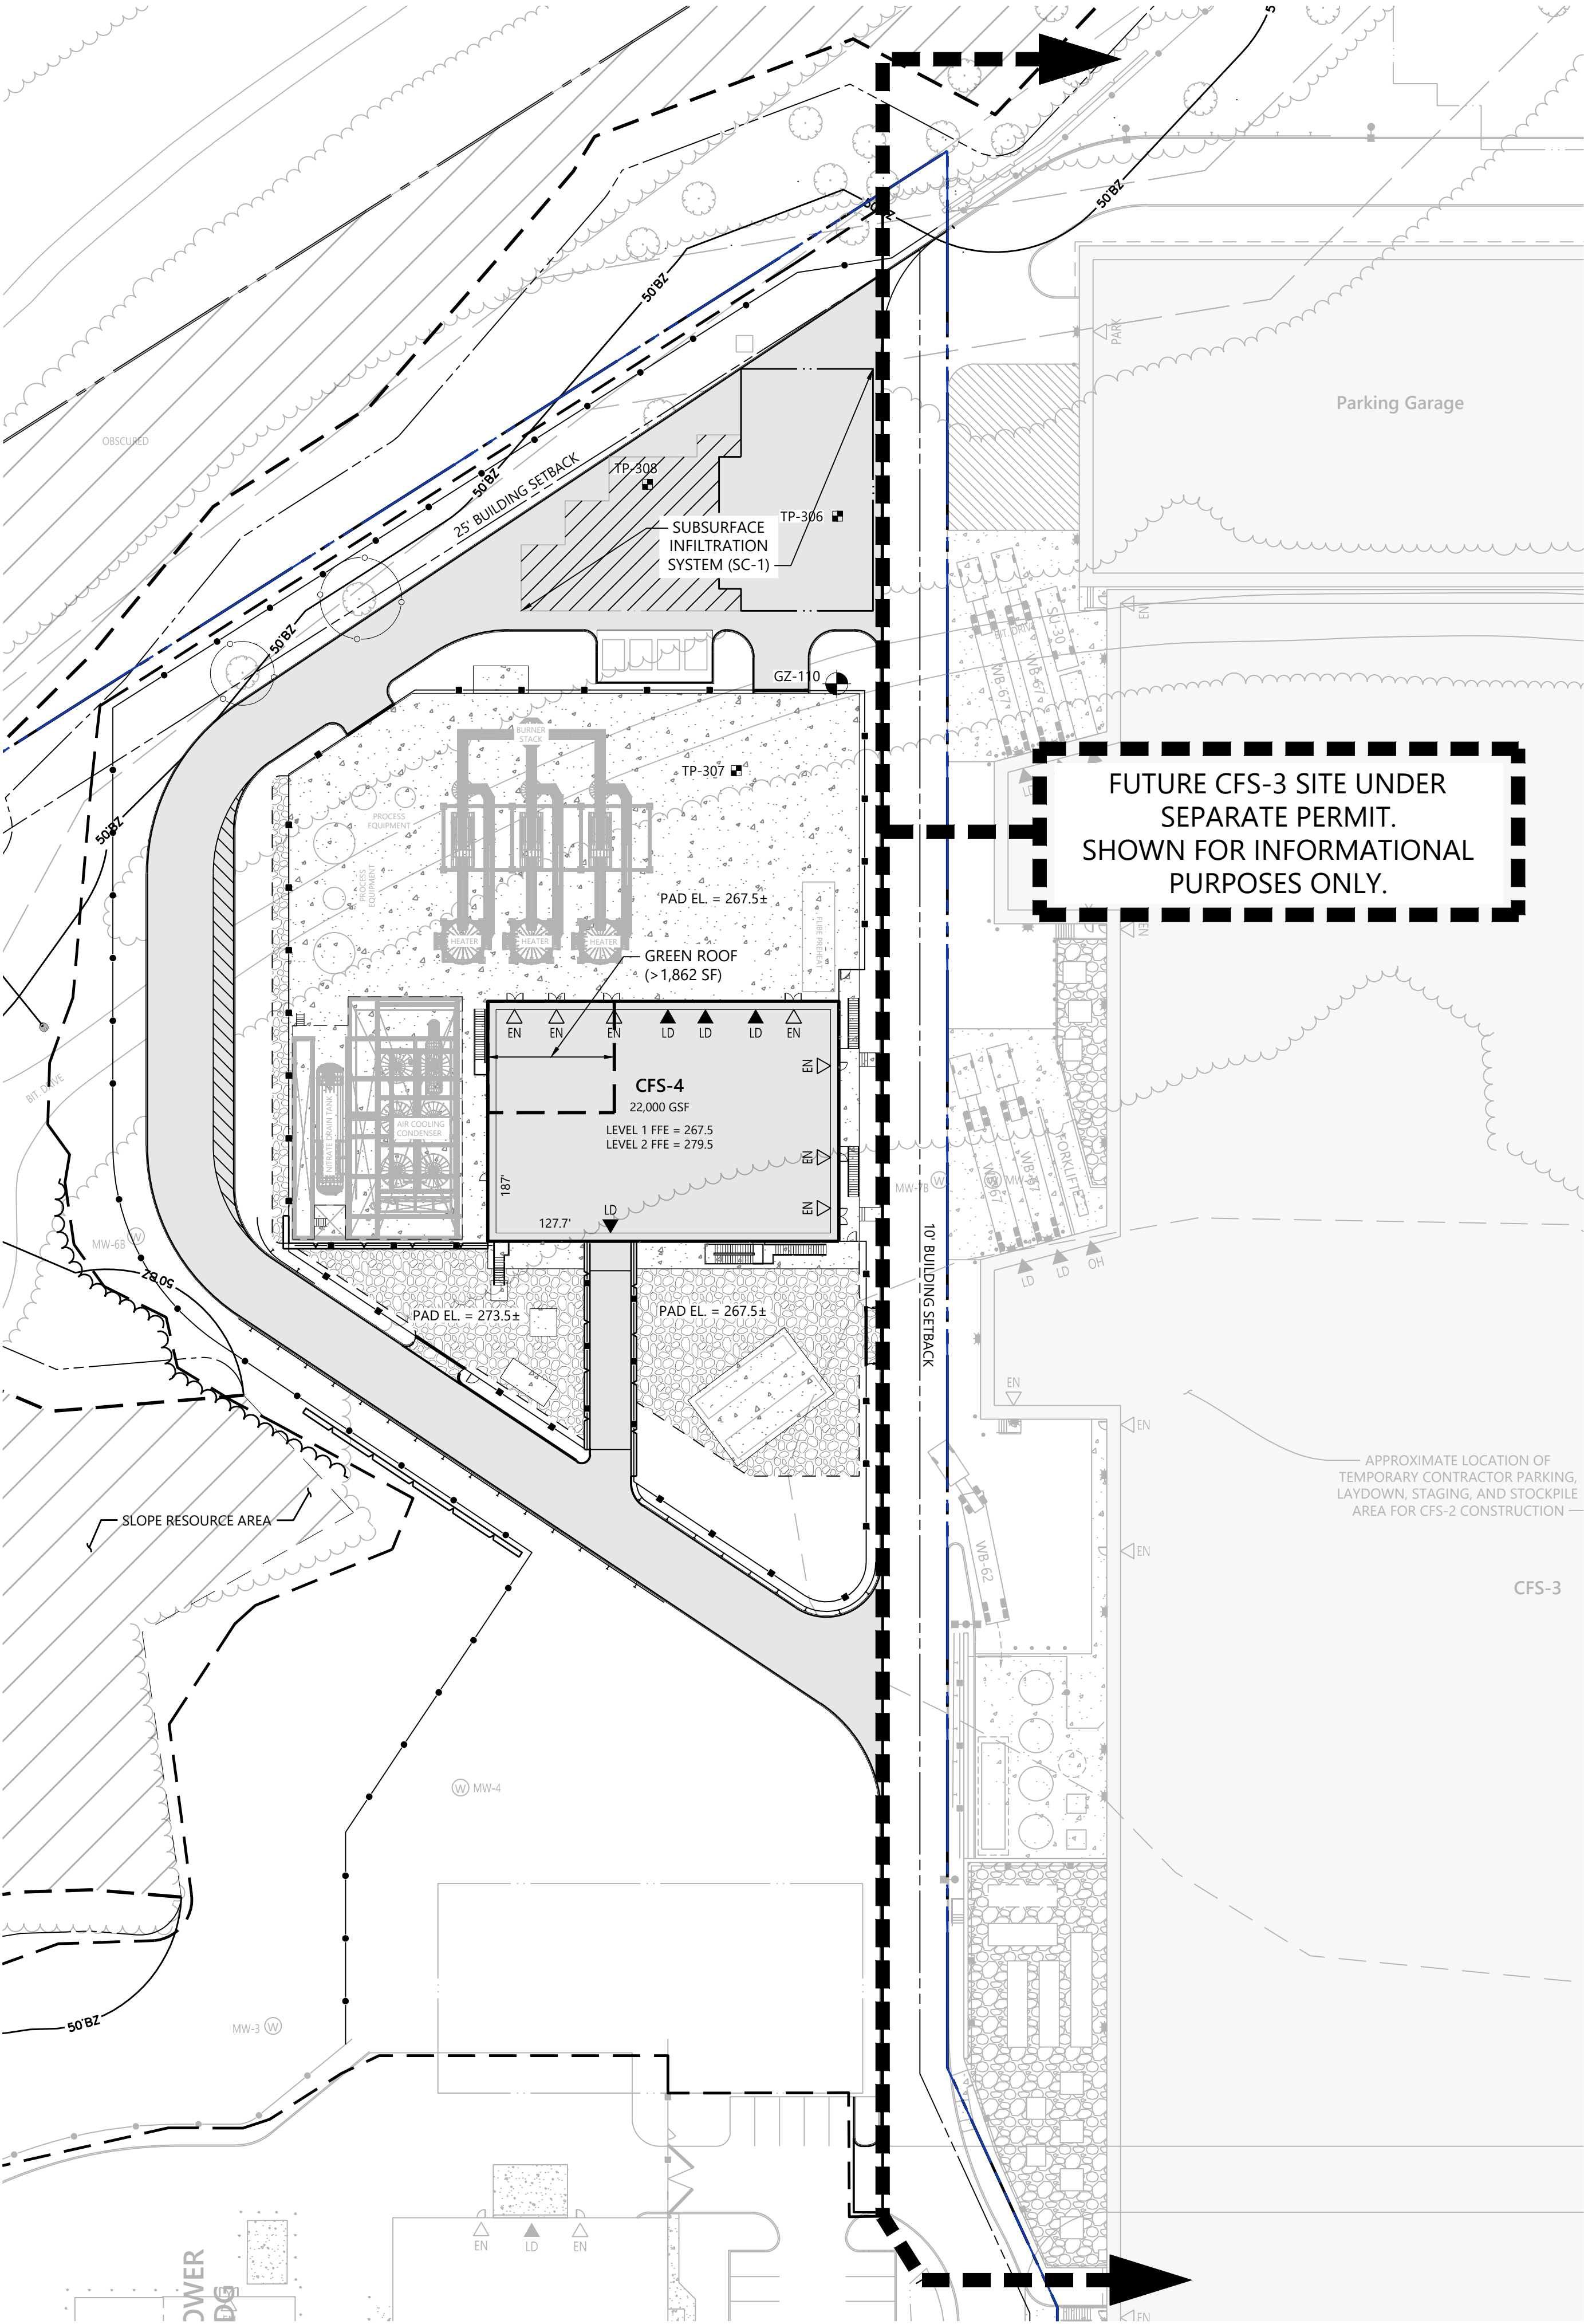

Revised Site Layout

1" = 40'



3 Davol Square
Suite C300
Providence, RI 02903
401.272.8100

NOTES

Approved by:

Devens Enterprise Commission



0 20 40 80 Feet

Commonwealth Fusion
Systems Campus
Building 4

111 & 125 Hospital Road
Devens (Harvard), MA

No.	Revision	Date	Apprvt.

Designed by	Checked by

Issued for: Permit Amendment Date: Oct. 15, 2026

Not Approved for Construction

Site Layout Plan



C-1

Sheet 1 of 1

10/13/2026

Project Number
14867.07